A1

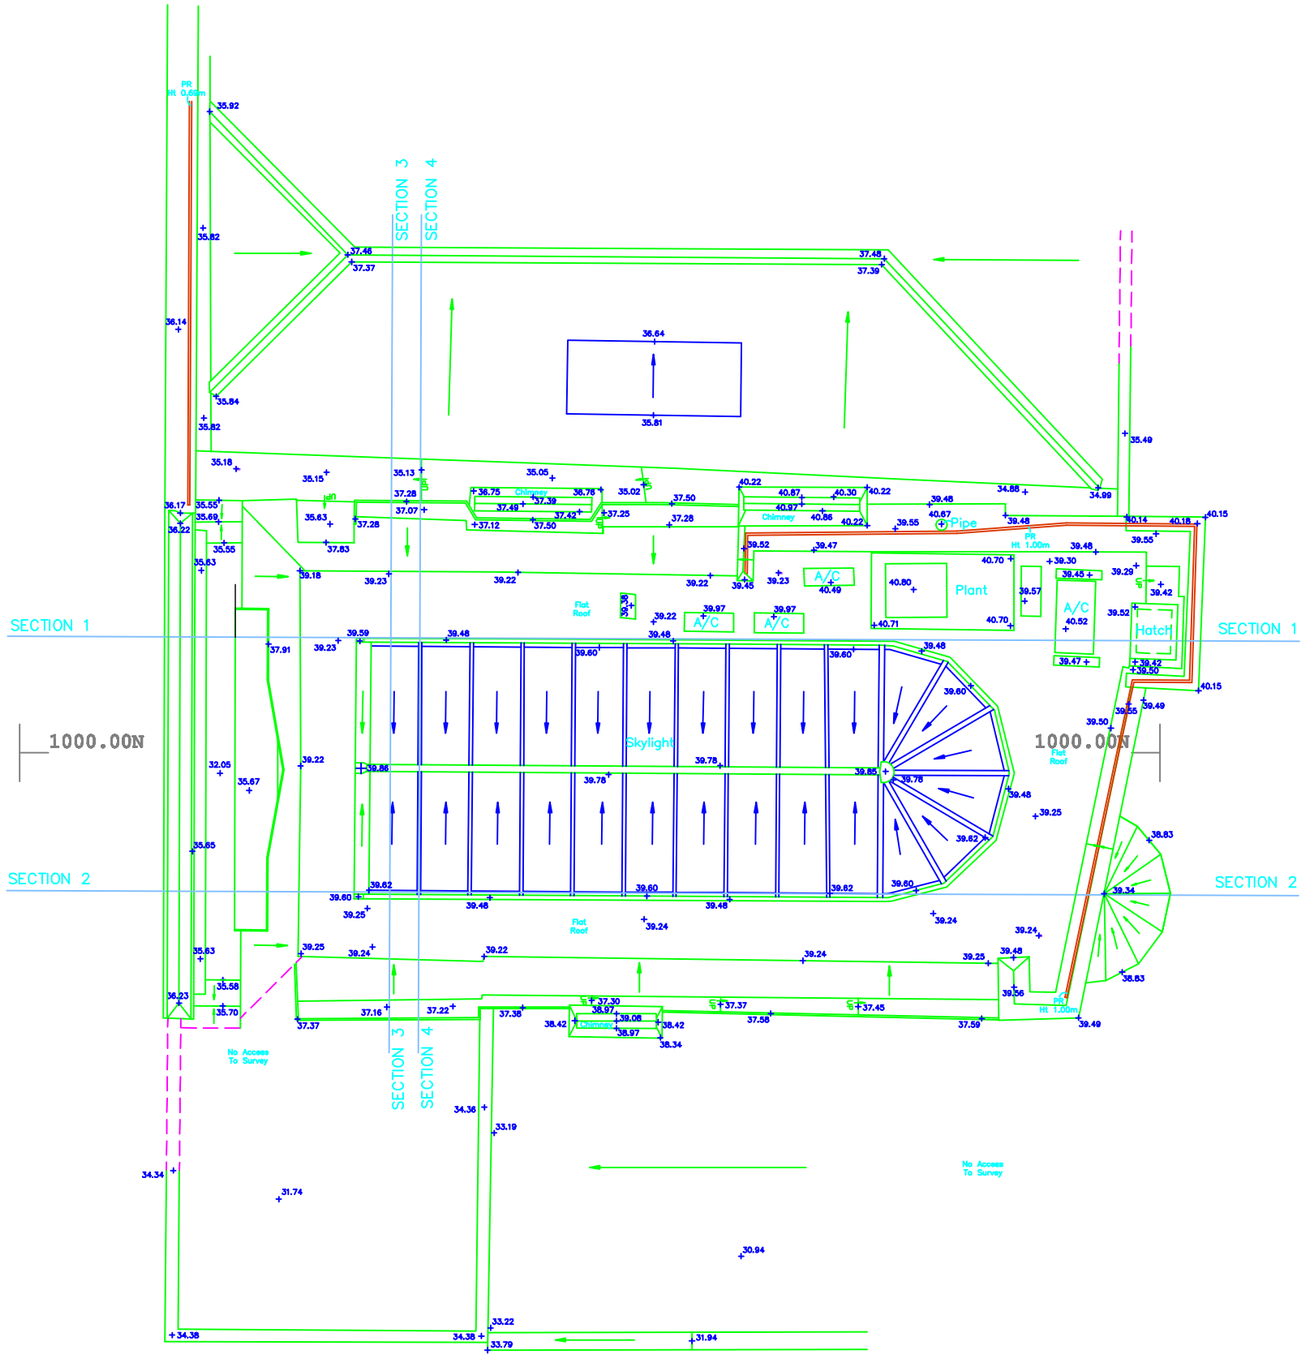

N

Standard Abbreviations

Building Abbreviations

Date	By	Revision Details
03/03/11	AGC	Survey Details Added

Coordinate System
The Grid is based on Ordnance Network.

Benchmark Used
All Levels are related to OS Bench mark located at St. Leonards Church
Value 12.514m

Title
xxxxxxxxxxxxxxxxxx
xxxxxx
xxxxx
Existing Roof Plan

Clients Details
xxxx
xxxx
xxxx
xxxx
xxxx

Job No. 201108
10/03/11
Drawn EG/MC Scale 1:50

72 Tewkesbury Road
Cheadle
Surrey
SK8 1QA
Tel. 0000-000-0000
www.alanblakesurveyors.co.uk

Drawing No.
11/08-R-REV1