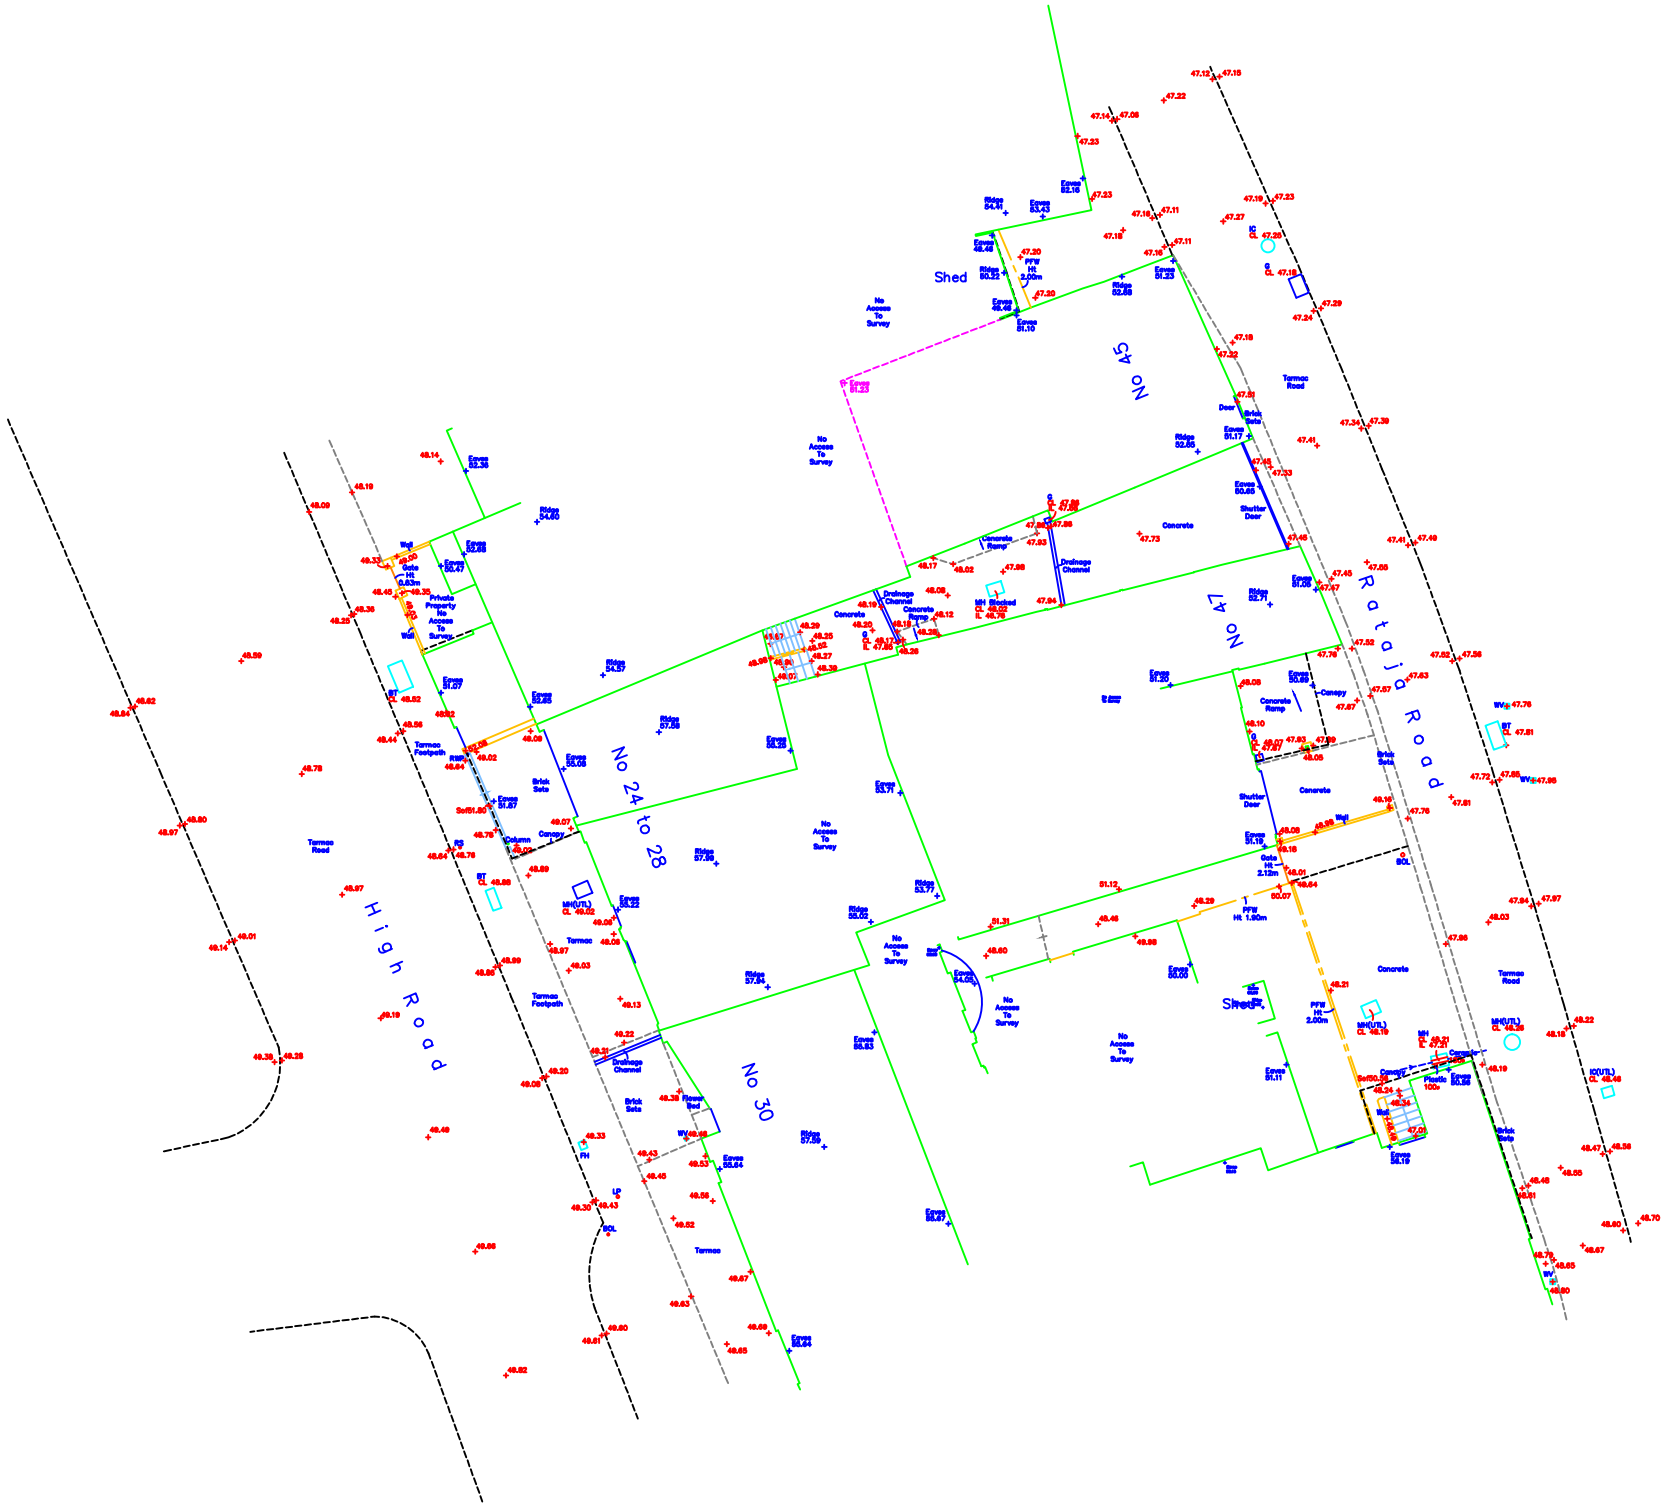
High Road
Rataja Road
No 24 to 28
No 30
No 45
No 47
Shed
Shed
No Access To Survey
Private Property No Access To Survey
Tarmac Road
Tarmac Footpath
Concrete
Canopy
Brick Sets
Drainage Channel
Concrete Ramp
Shutter Door
Door
Gate Ht 2.12m
Gate Ht 0.83m
PFW Ht 1.90m
PFW Ht 2.00m
PFW Ht 3.00m
Plastic 100x
Ridge
Eaves
Wall
Column
Flower Bed
Tarmac
MH(U/L)
MH
IC
SOL
WV
BT
FH
LP
RS

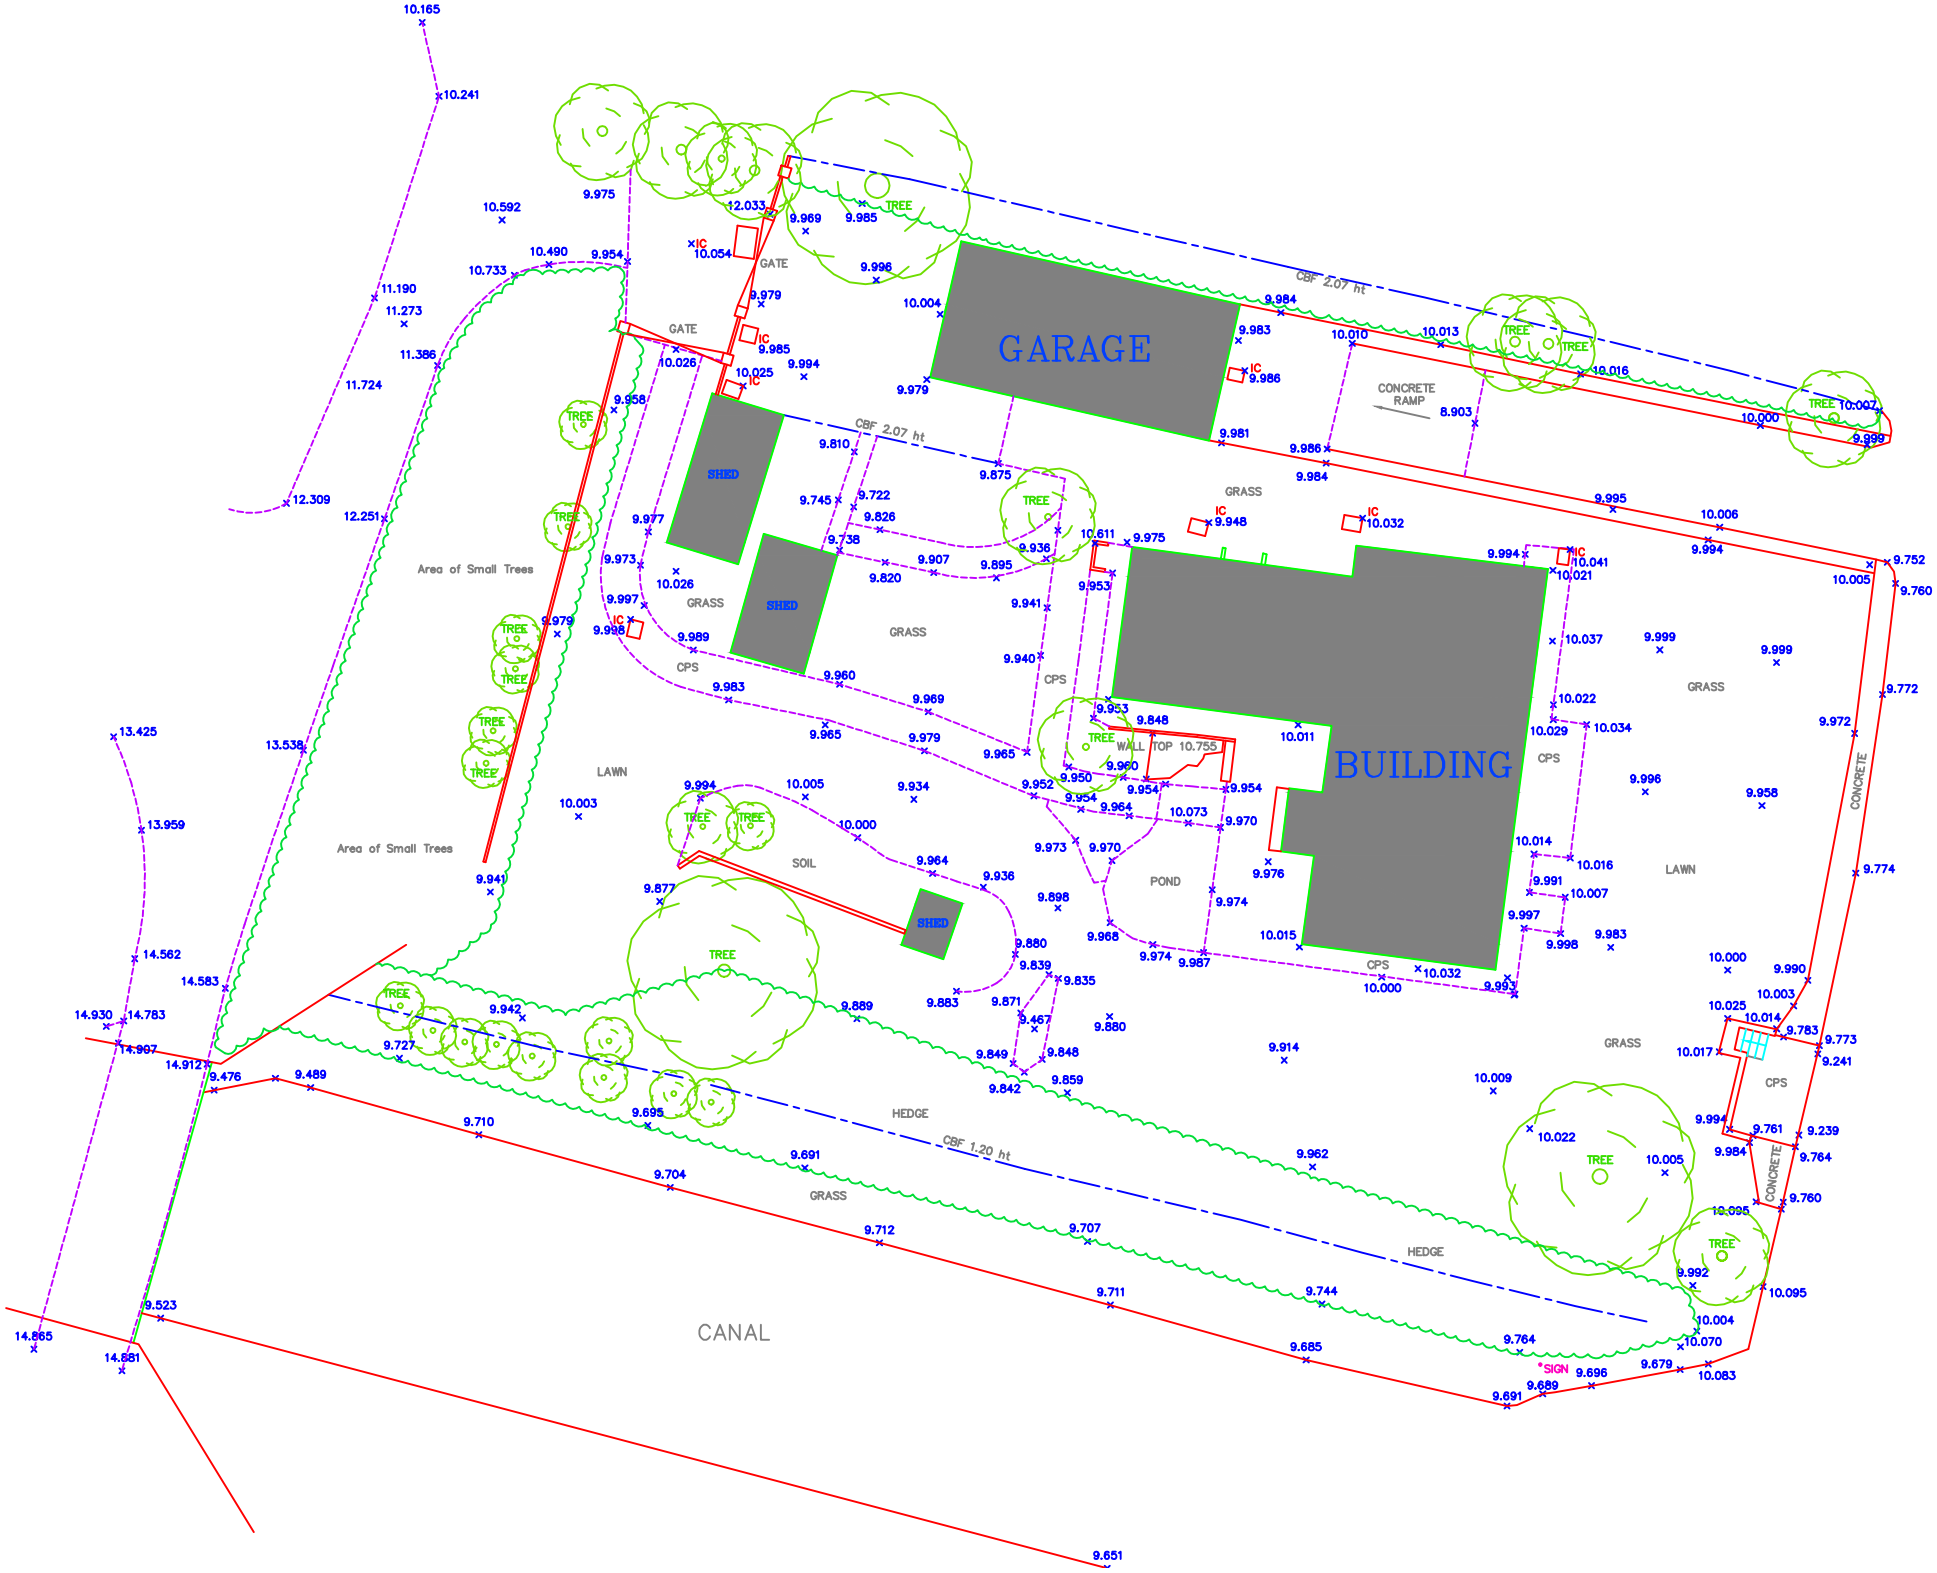
GARAGE
BUILDING
SHED
SHED
SHED
GATE
GATE
CONCRETE RAMP
GRASS
GRASS
GRASS
GRASS
GRASS
CPS
CPS
CPS
CPS
CPS
LAWN
LAWN
SOIL
POND
WALL TOP 10.755
Area of Small Trees
Area of Small Trees
HEDGE
HEDGE
CANAL
CONCRETE
CONCRETE
CBF 2.07 ht
CBF 2.07 ht
CBF 1.20 ht
TREE
IC
SIGN

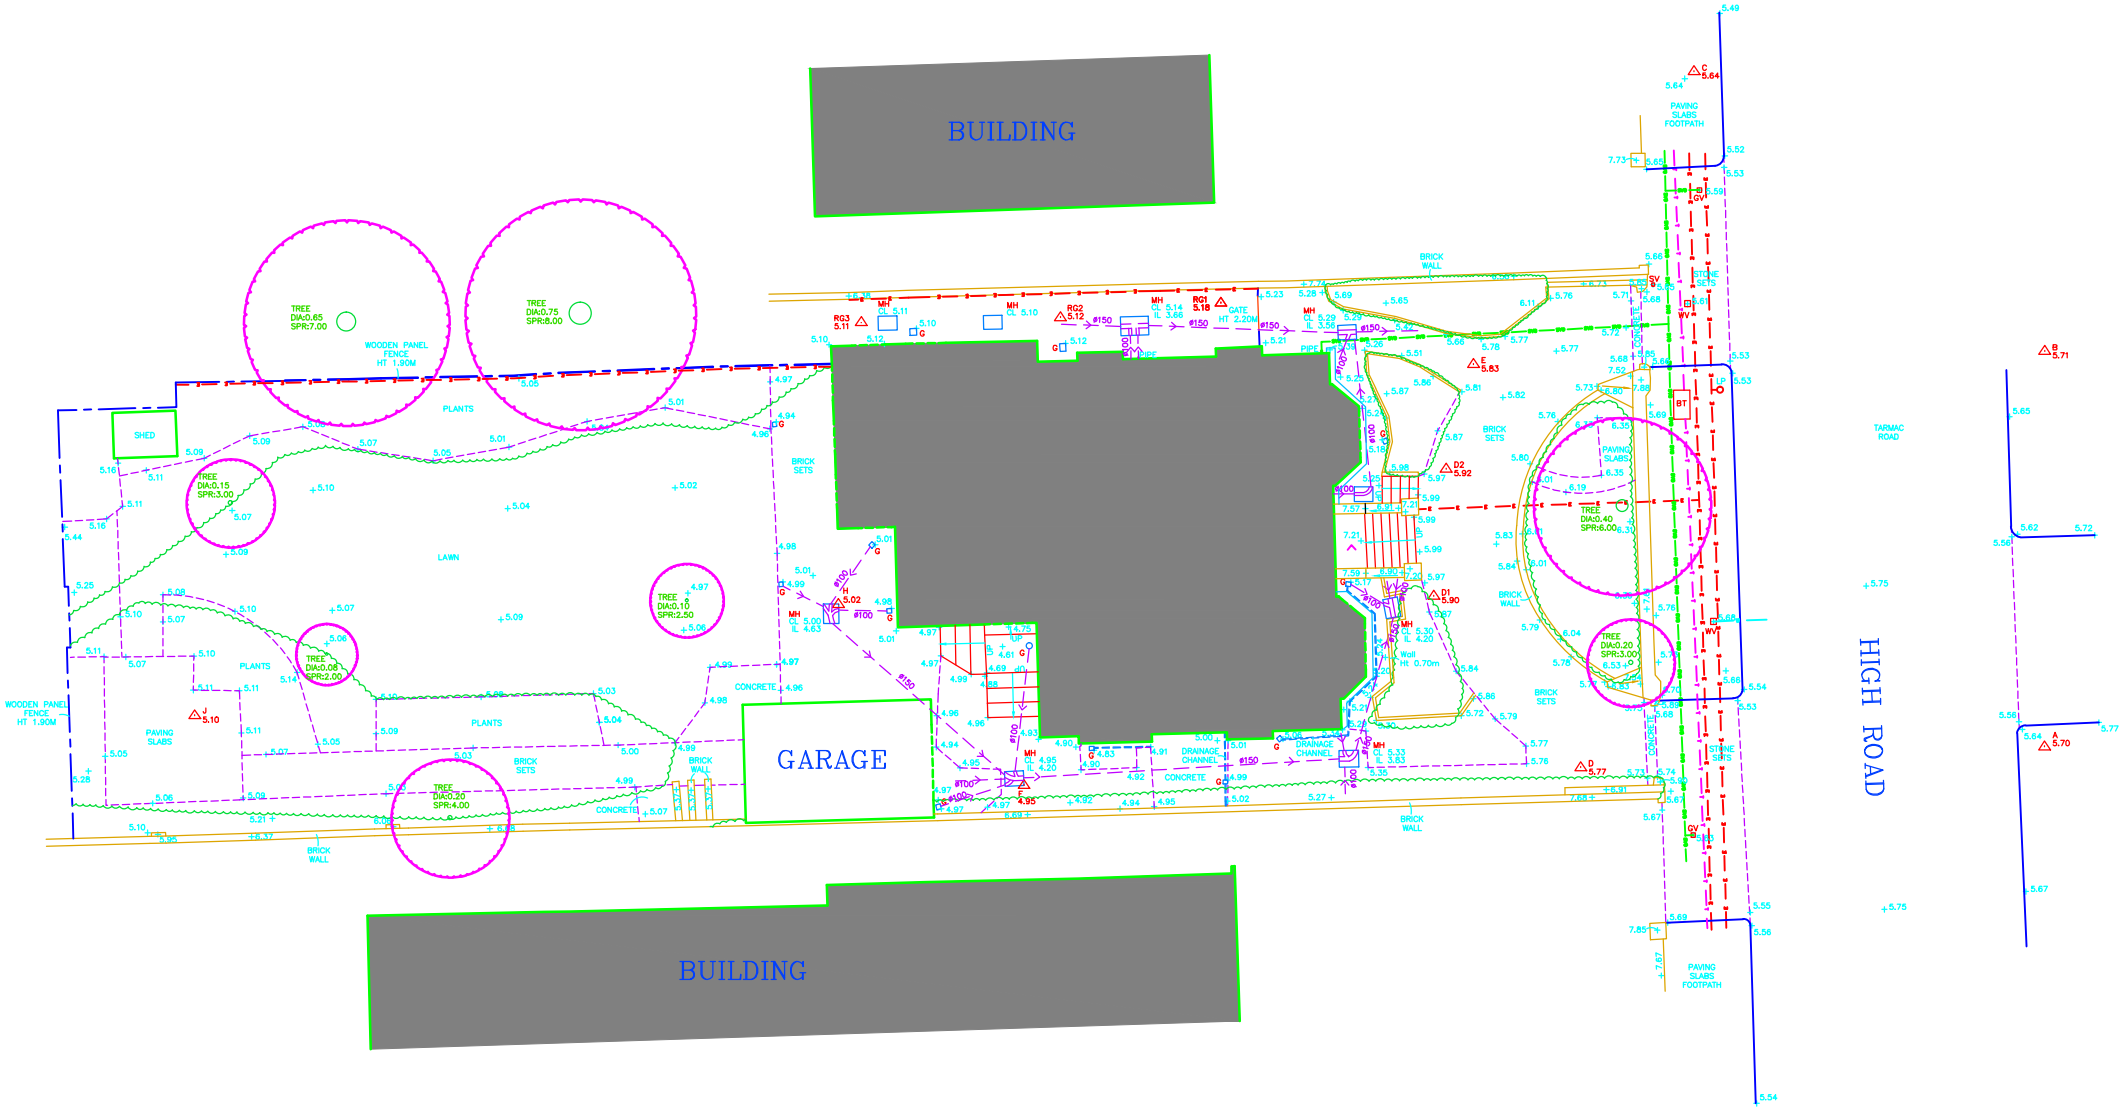
BUILDING
BUILDING
GARAGE
HIGH STREET
HIGH ROAD
SHED
WOODEN PANEL FENCE HT 1.90M
PLANTS
LAWN
PAVING SLABS
BRICK SETS
BRICK WALL
CONCRETE
DRAINAGE CHANNEL
PAVING SLABS FOOTPATH
STONE SETS
TARMAC ROAD
TREE DIA:0.65 SPR:7.00
TREE DIA:0.75 SPR:8.00
TREE DIA:0.15 SPR:3.00
TREE DIA:0.08 SPR:2.00
TREE DIA:0.10 SPR:2.50
TREE DIA:0.20 SPR:4.00
TREE DIA:0.40 SPR:6.00
TREE DIA:0.20 SPR:3.00
Wall Ht 0.70m
GATE HT 2.20M
PIPE